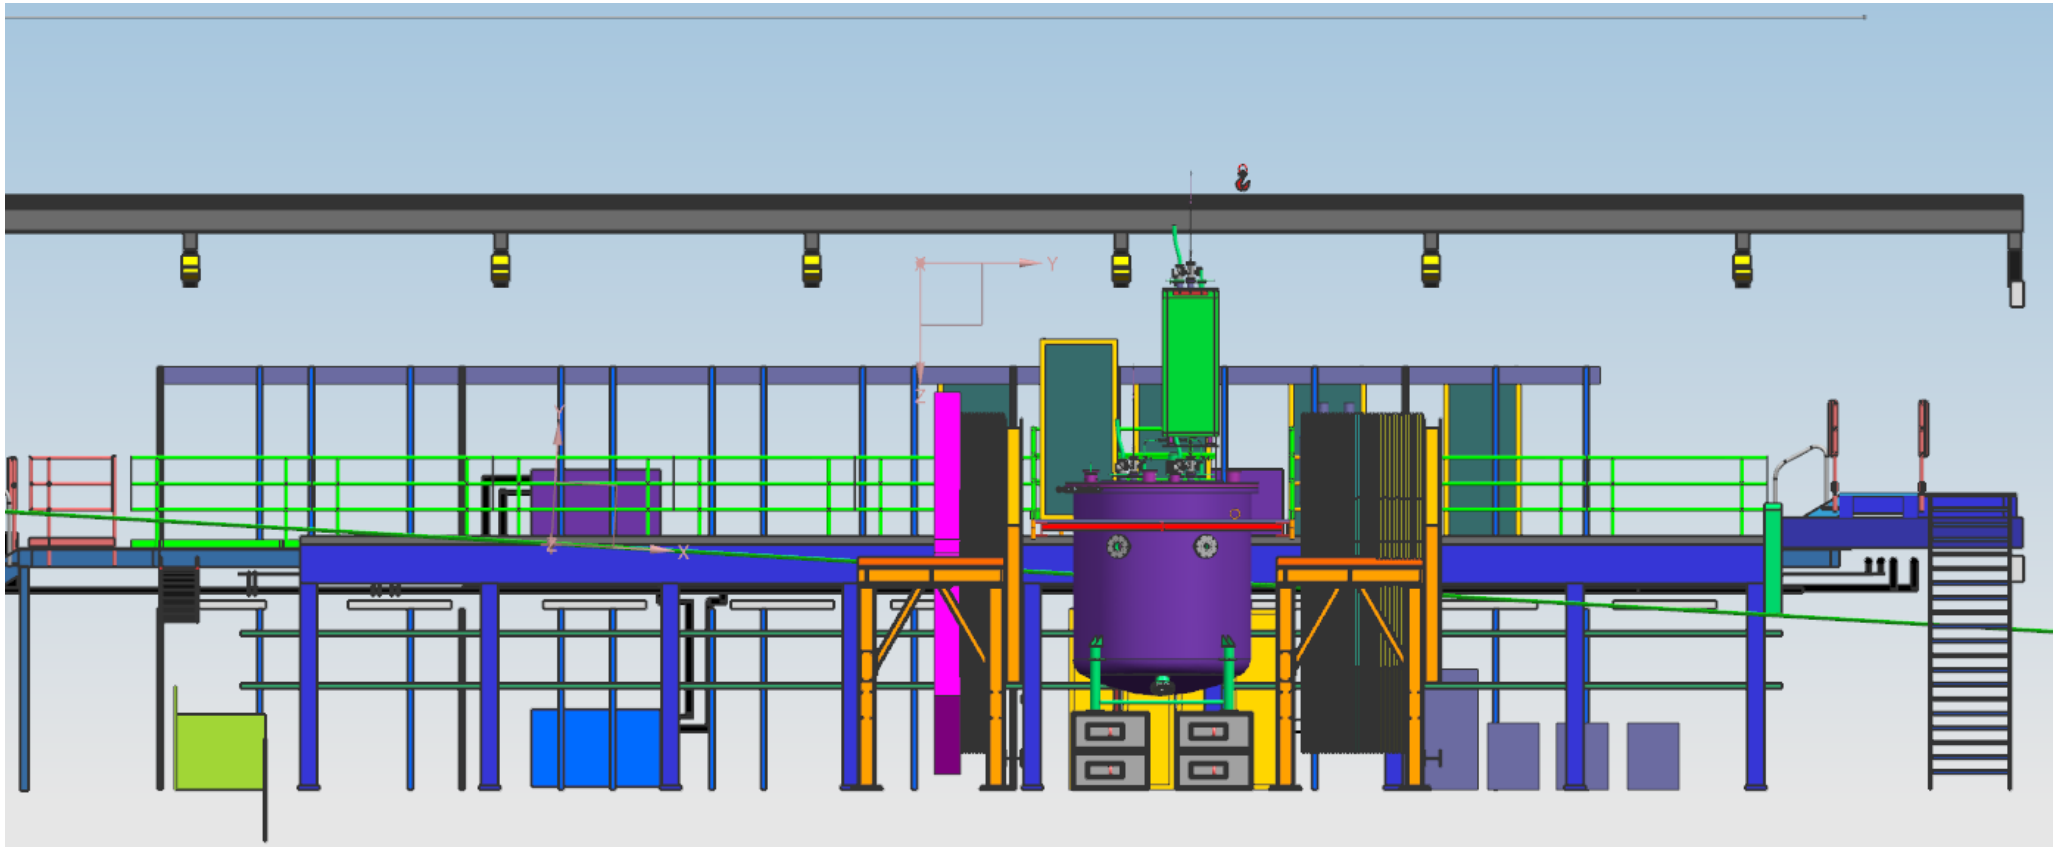

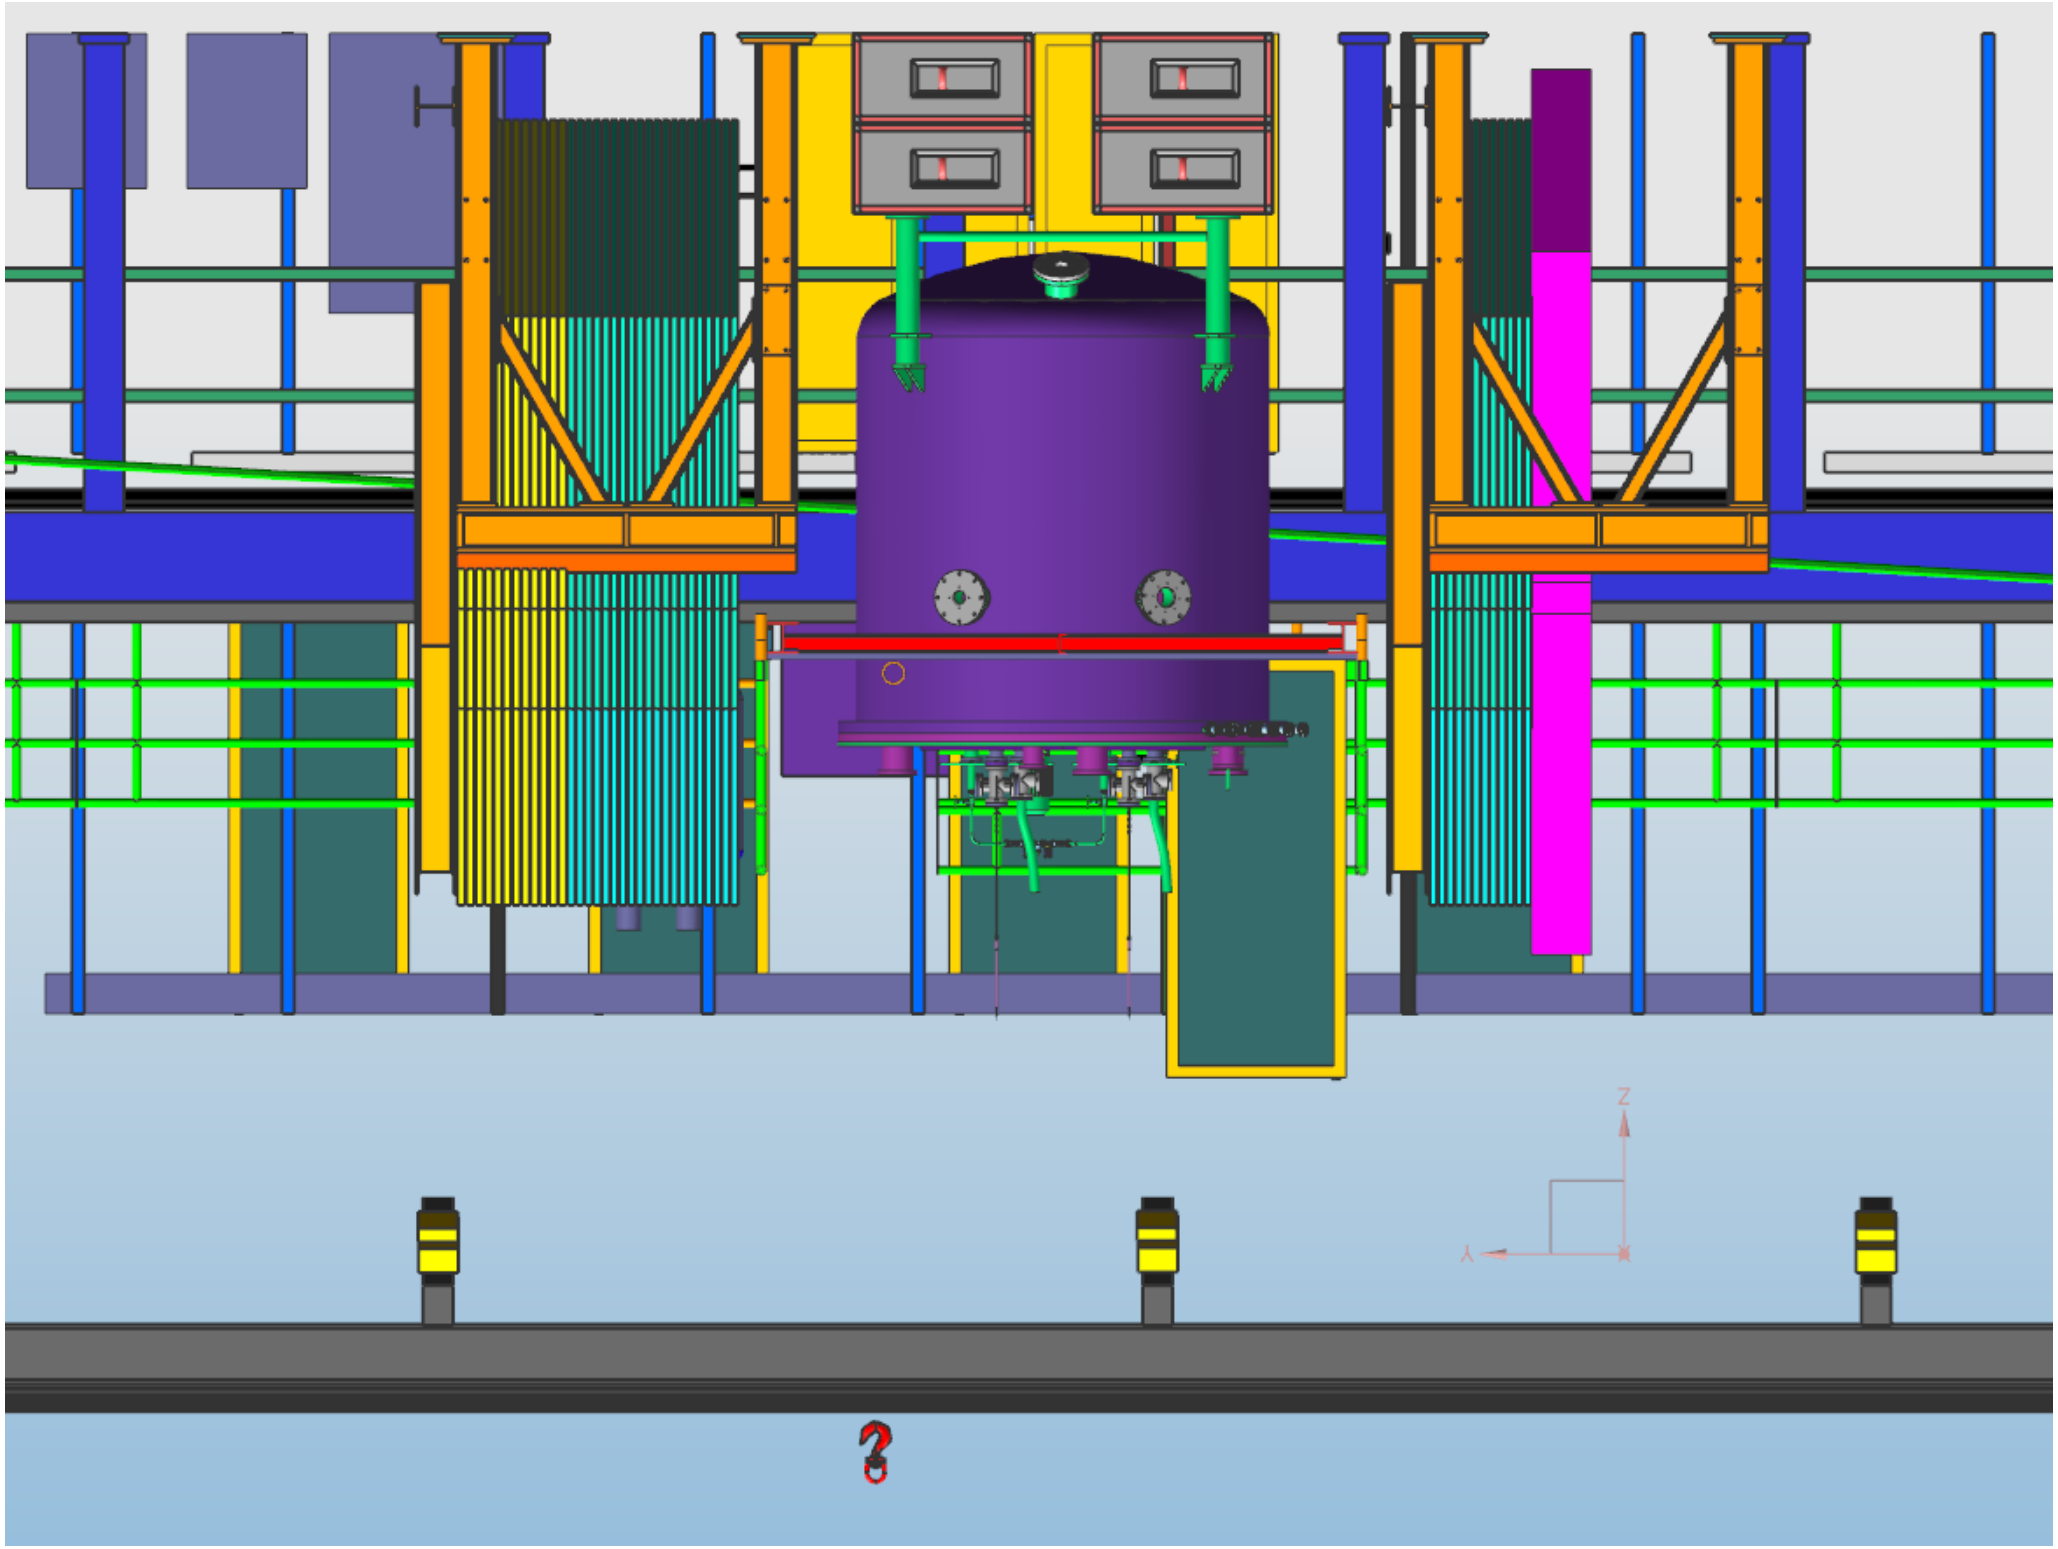
Z
Y
X

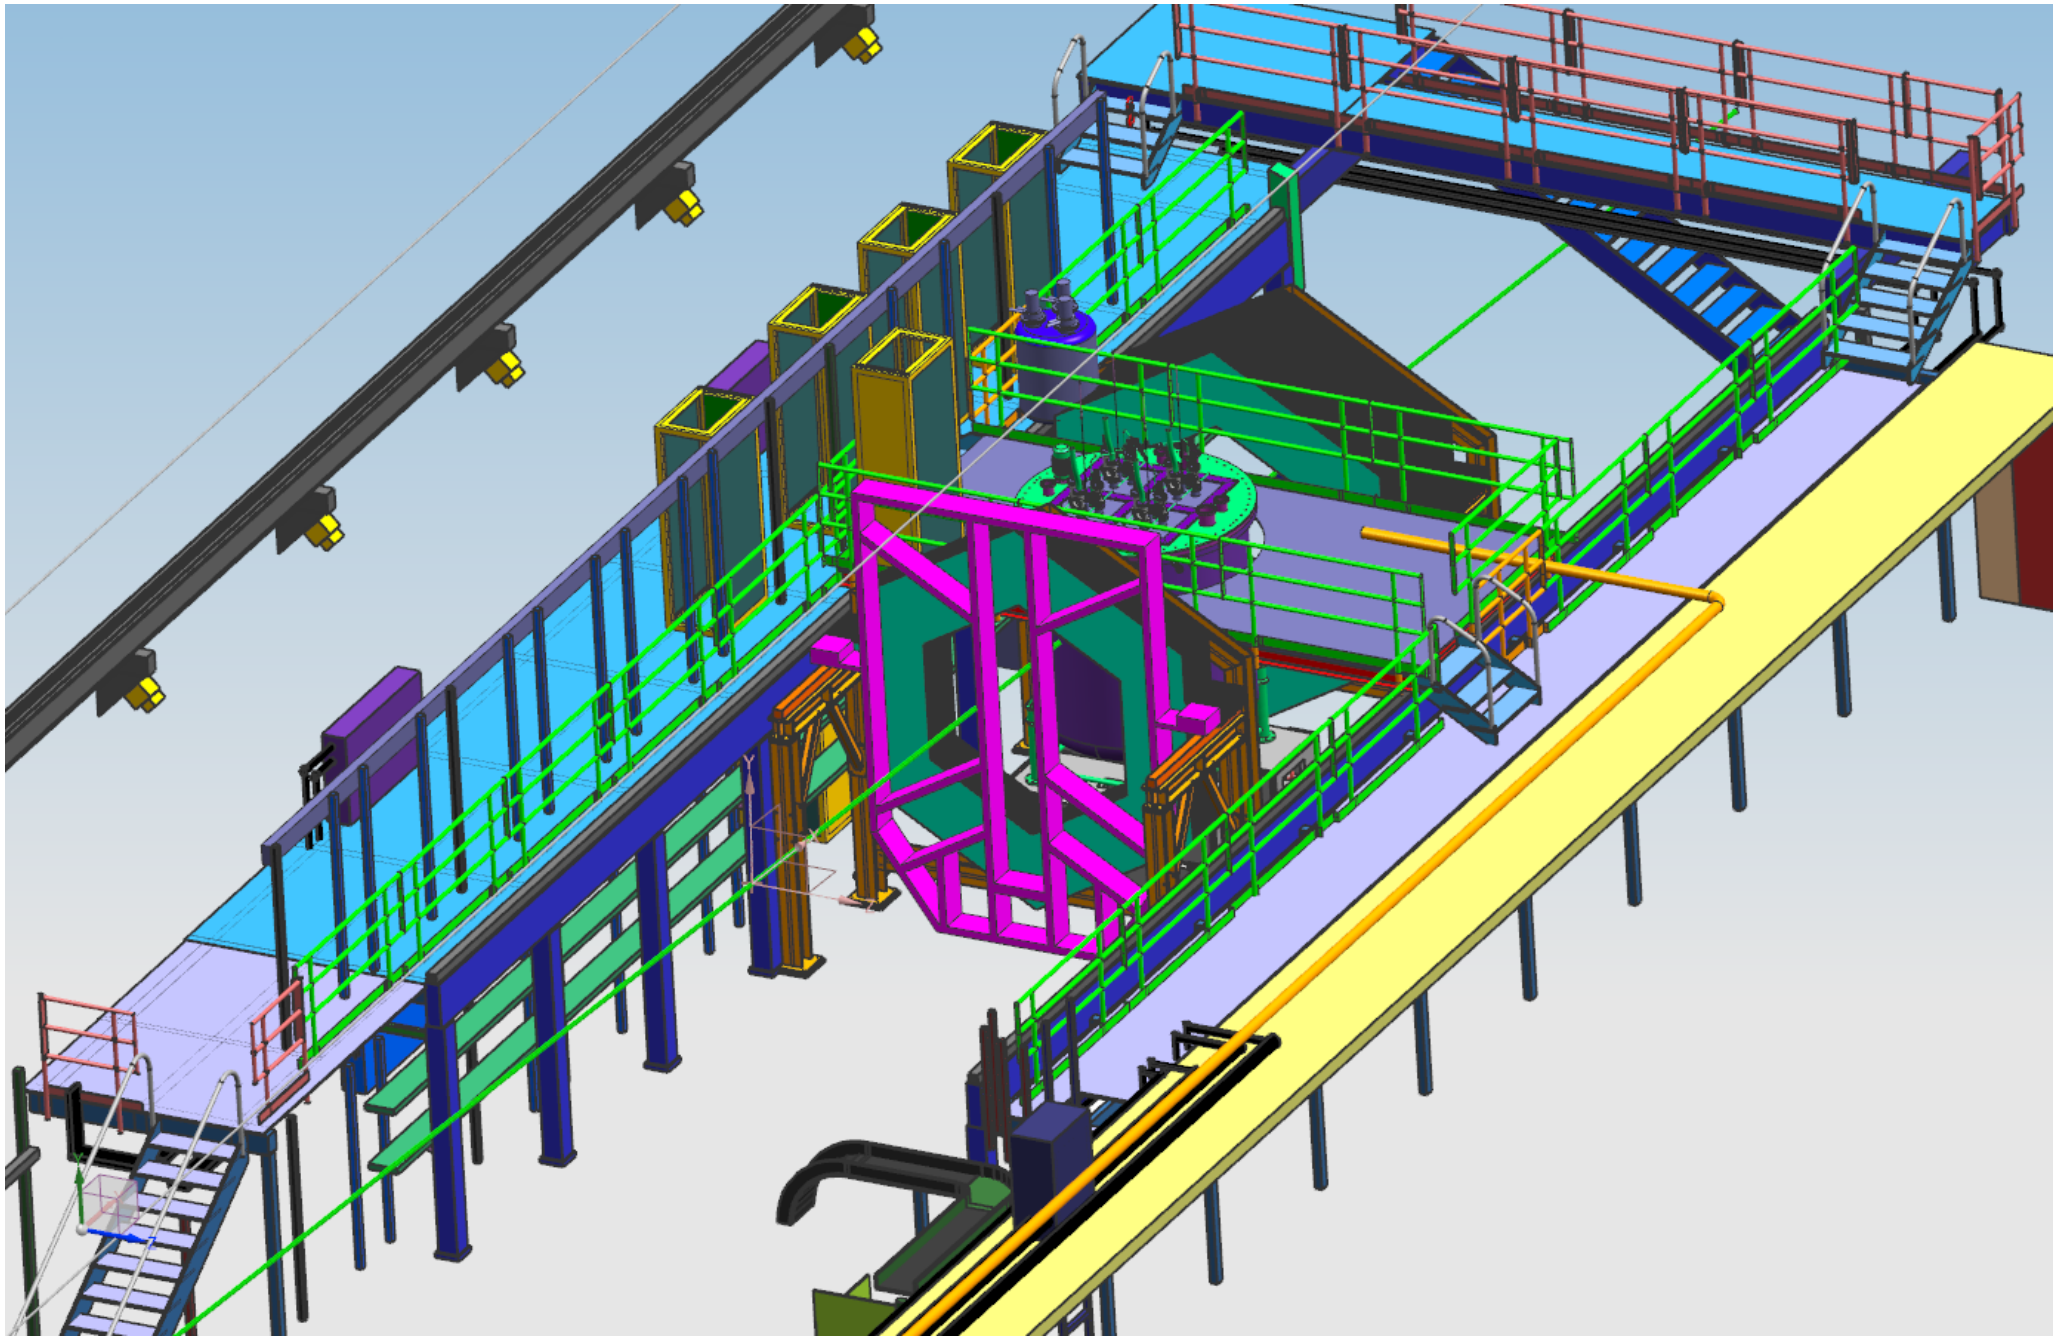

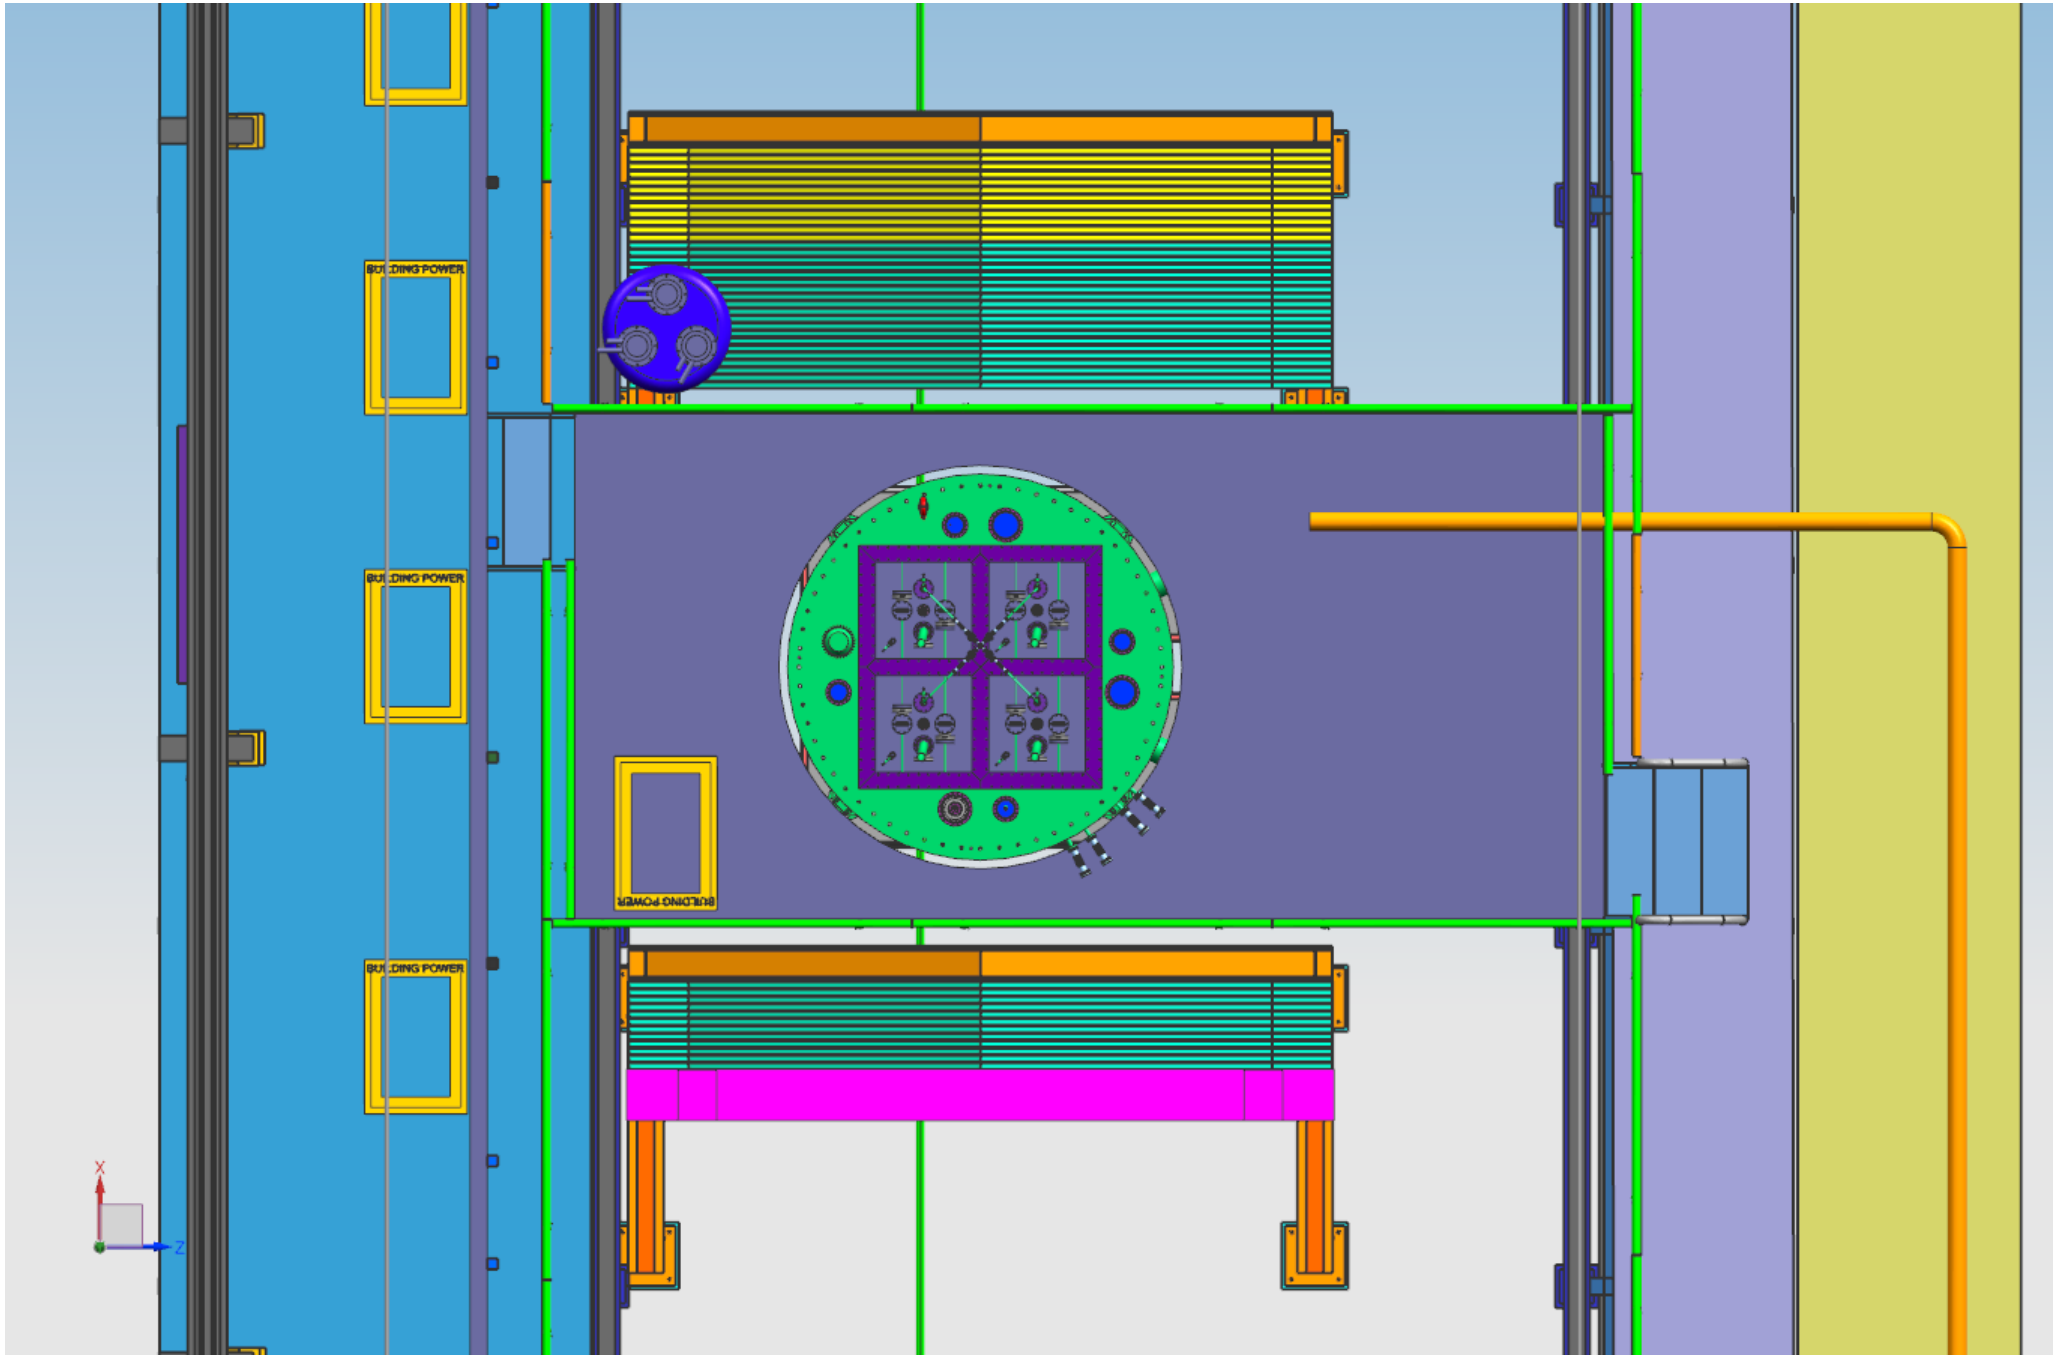
BUILDING POWER
BUILDING POWER
BUILDING POWER
BUILDING POWER
X
Z

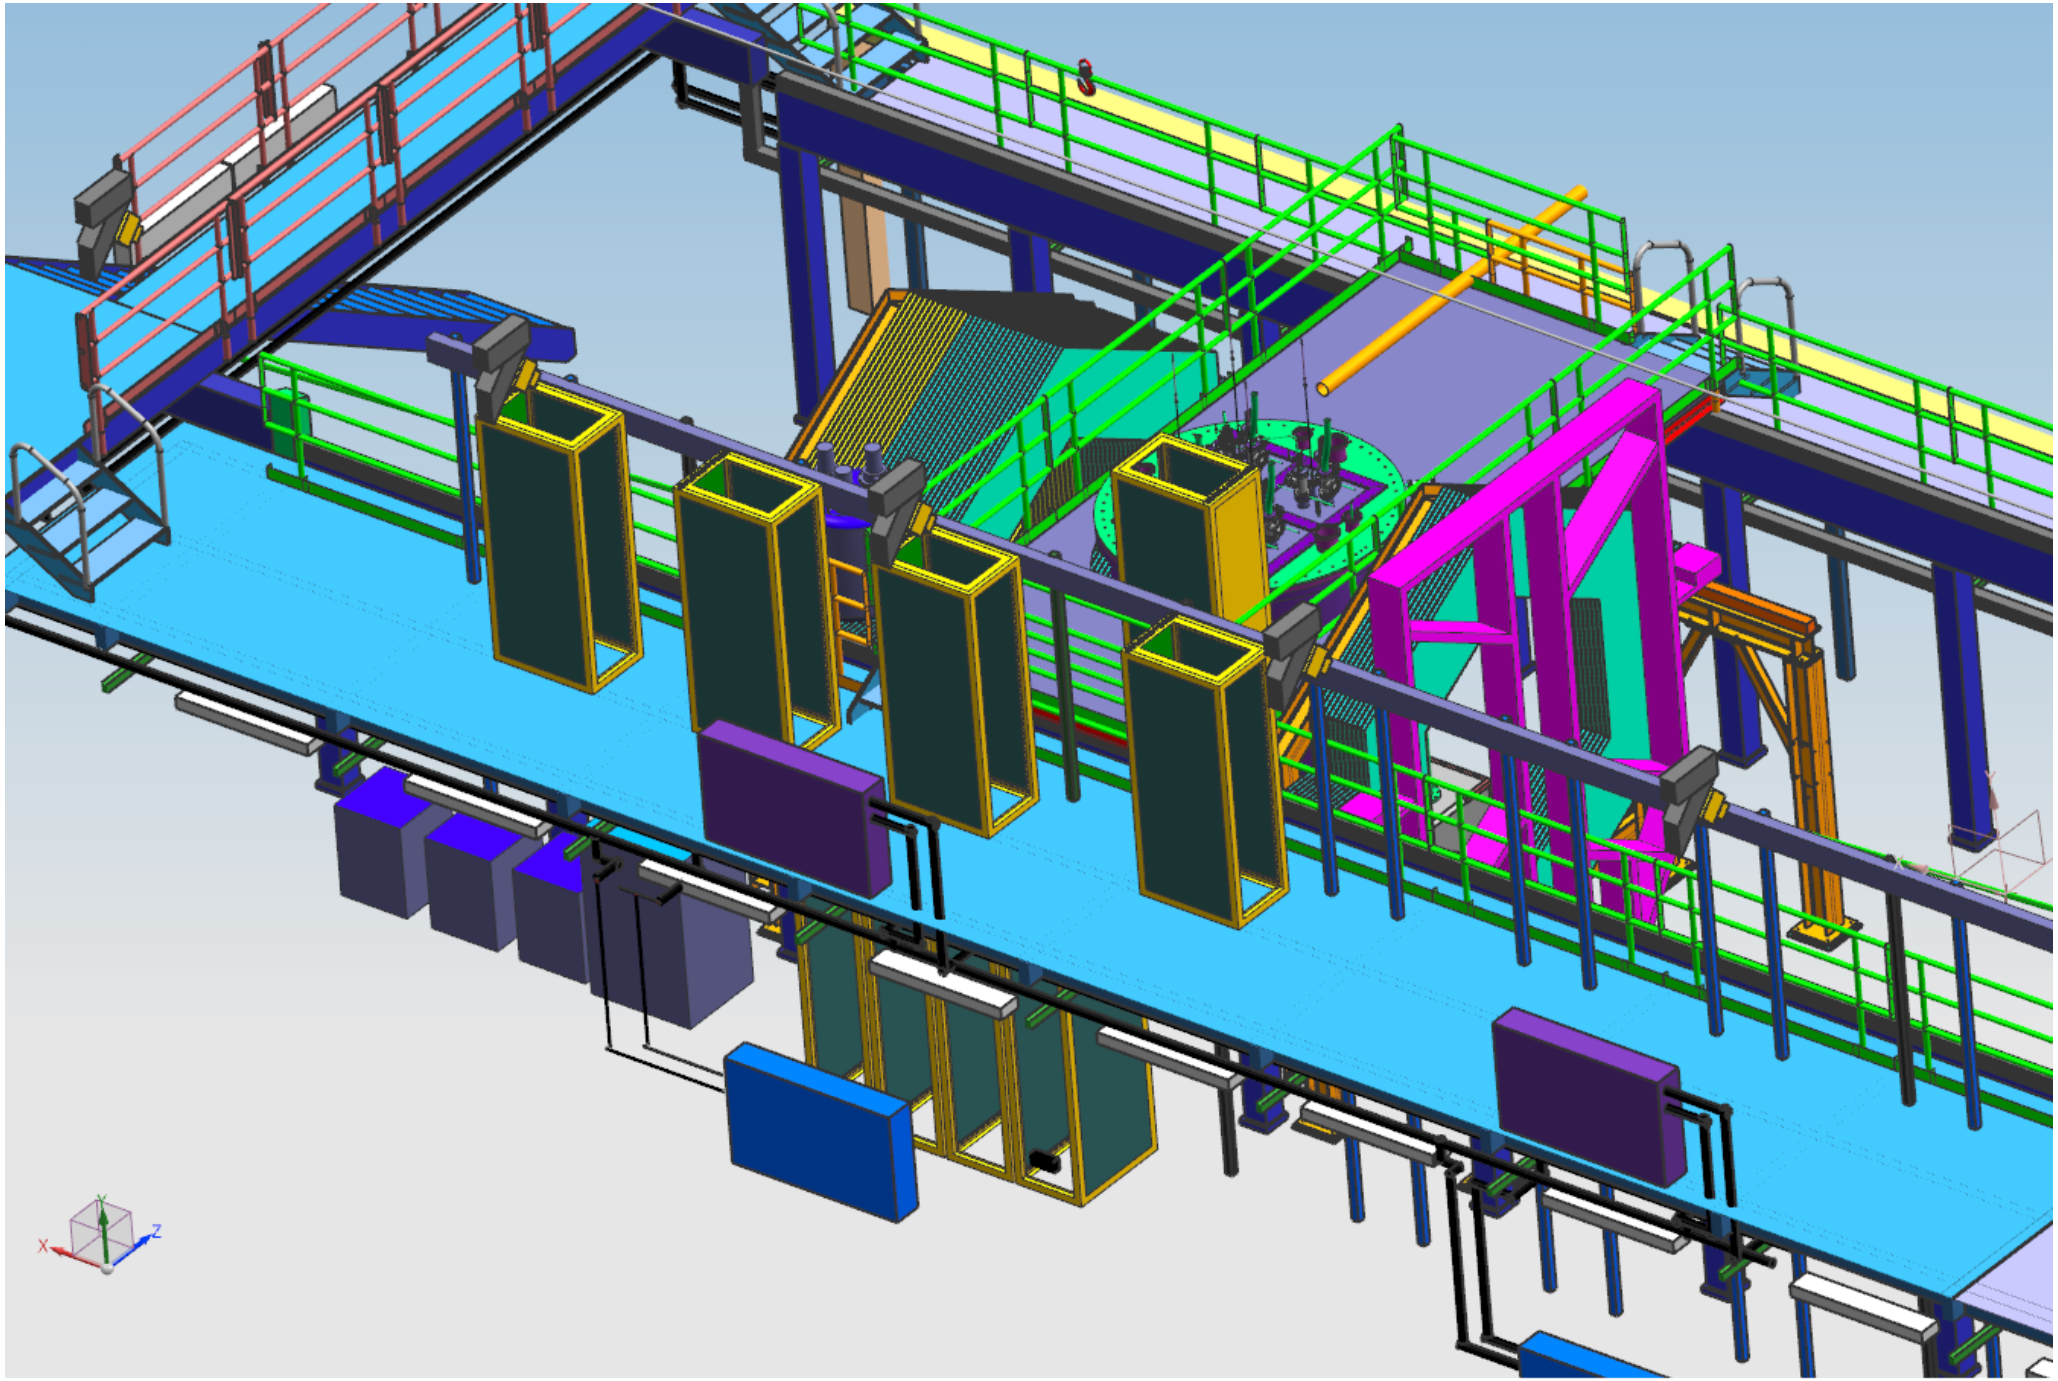
X
Y
Z

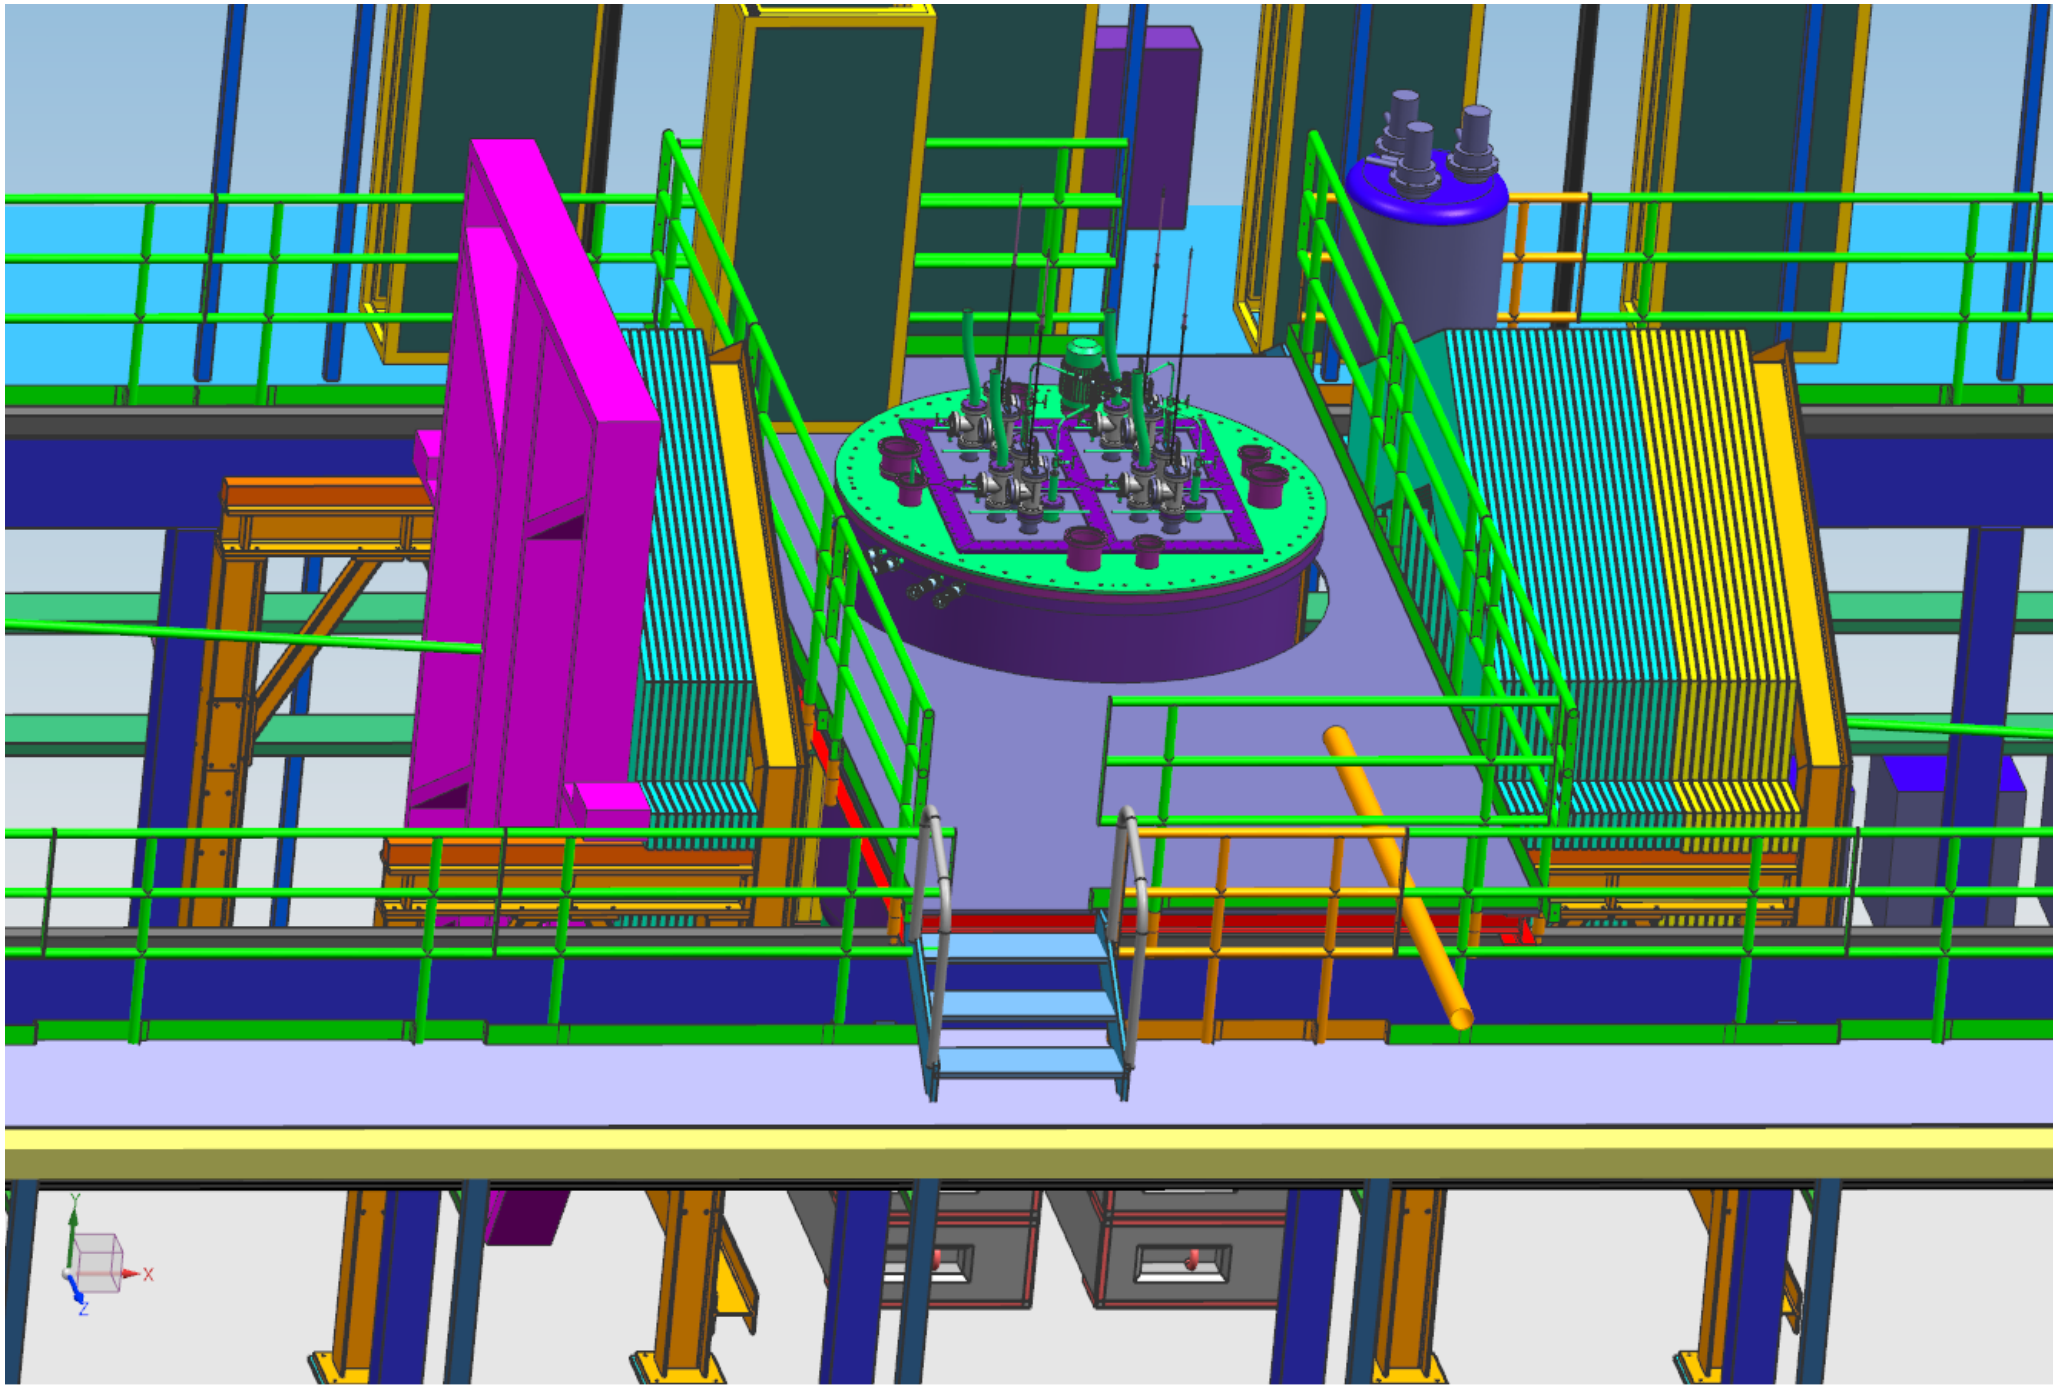


CATWALK_WEST_73_358 in F09063170--;1-CATWALKS ASSY 1

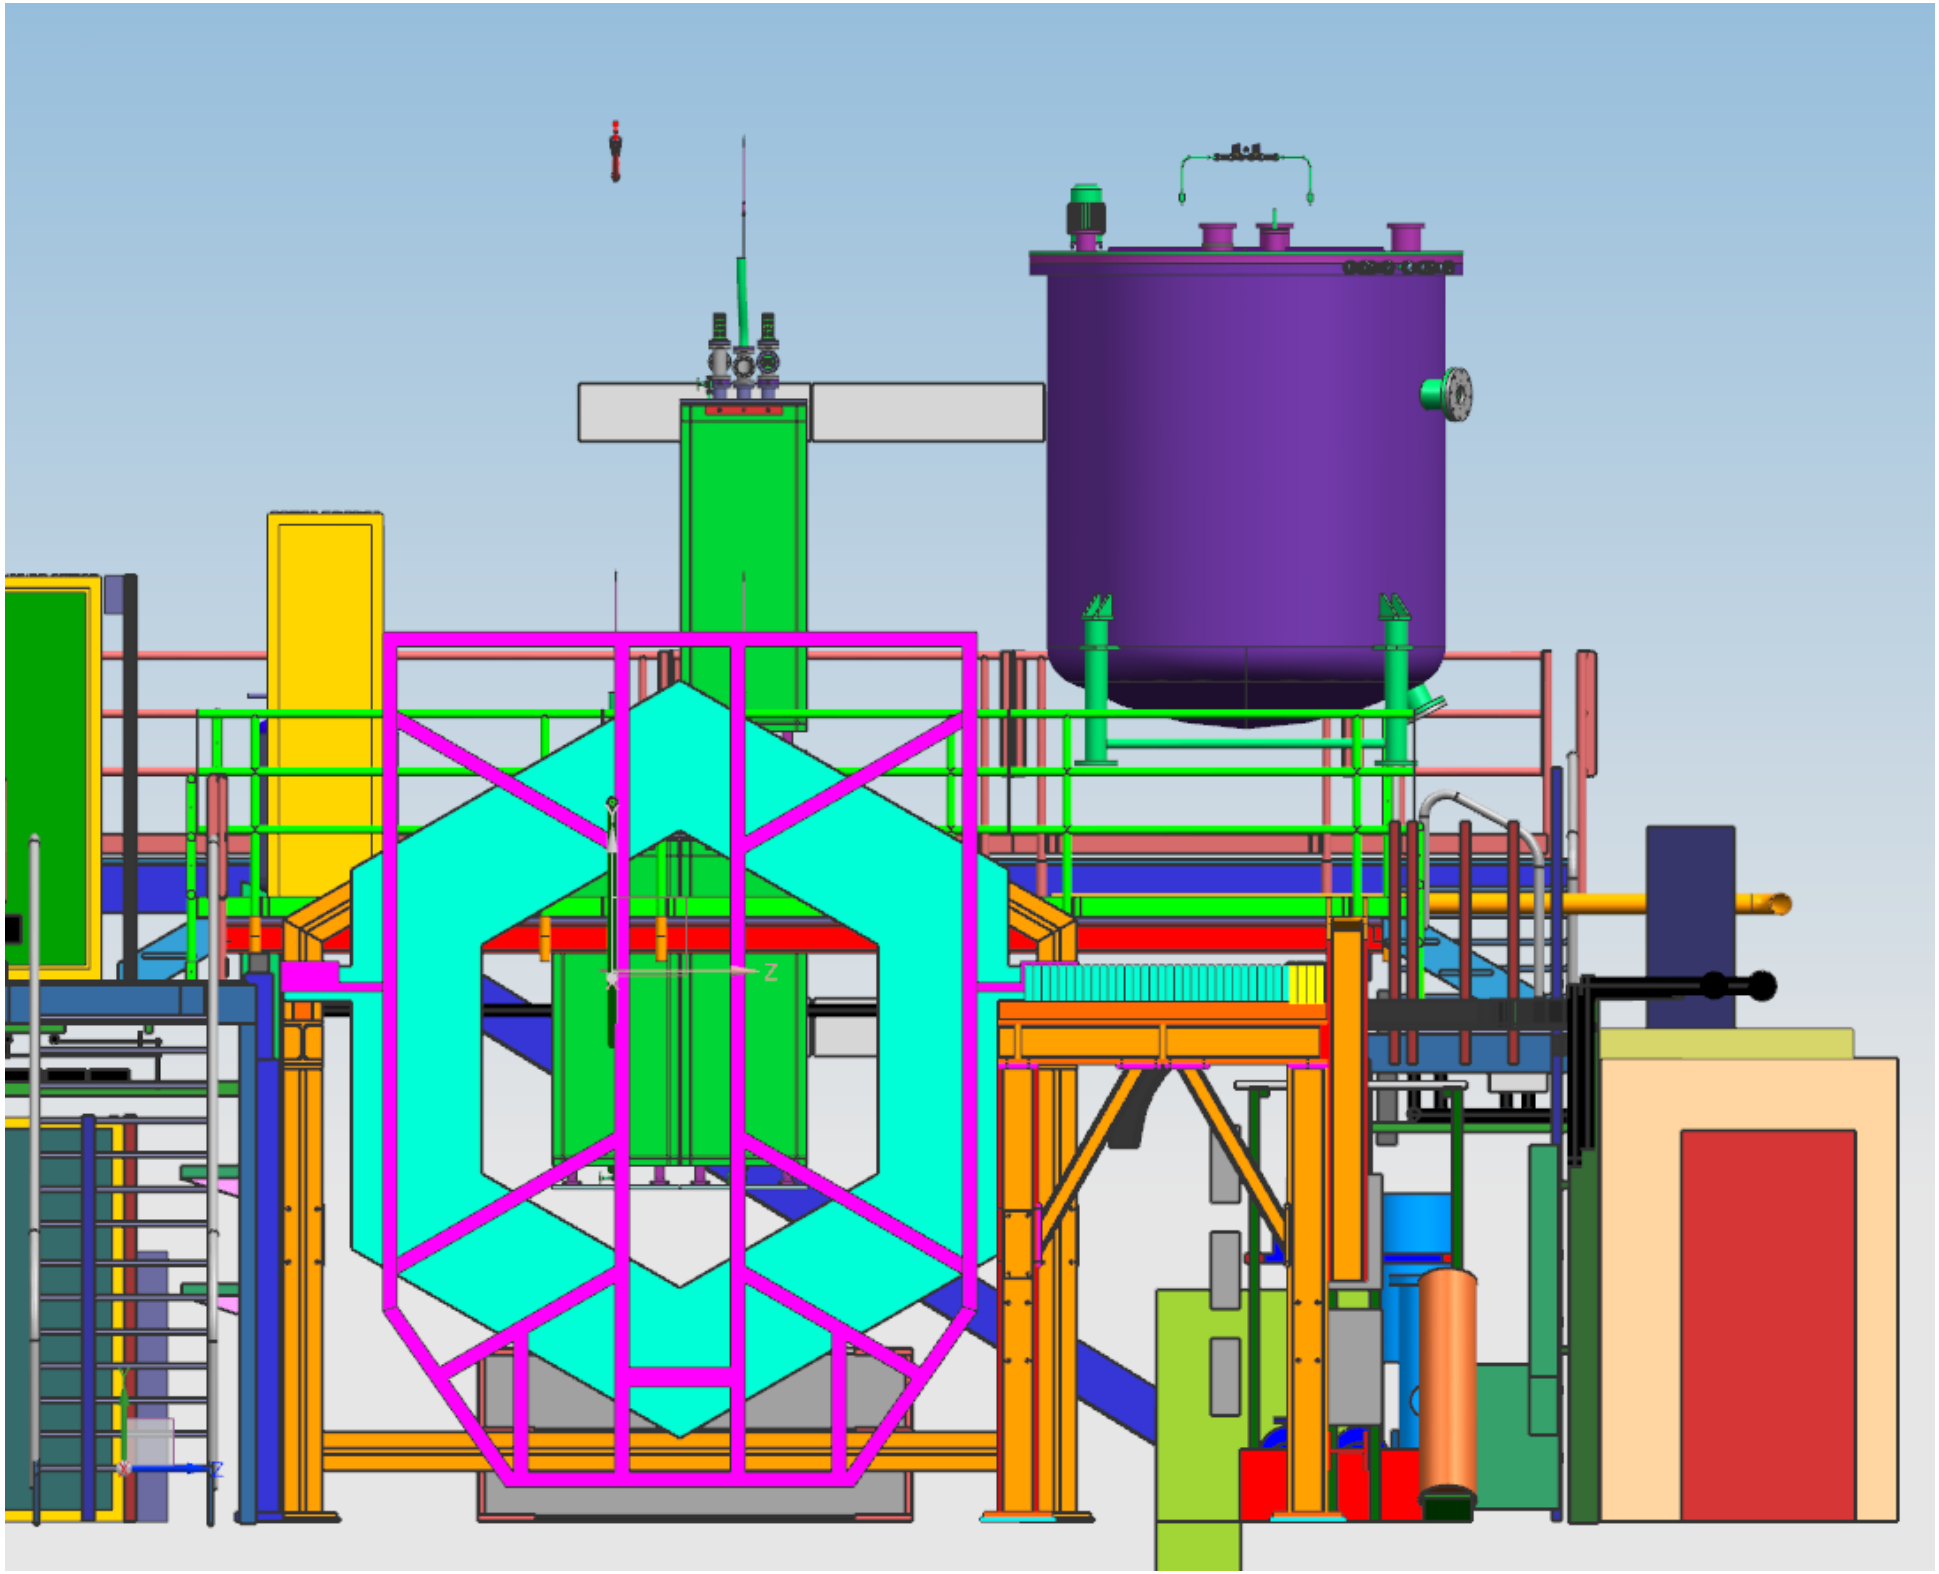

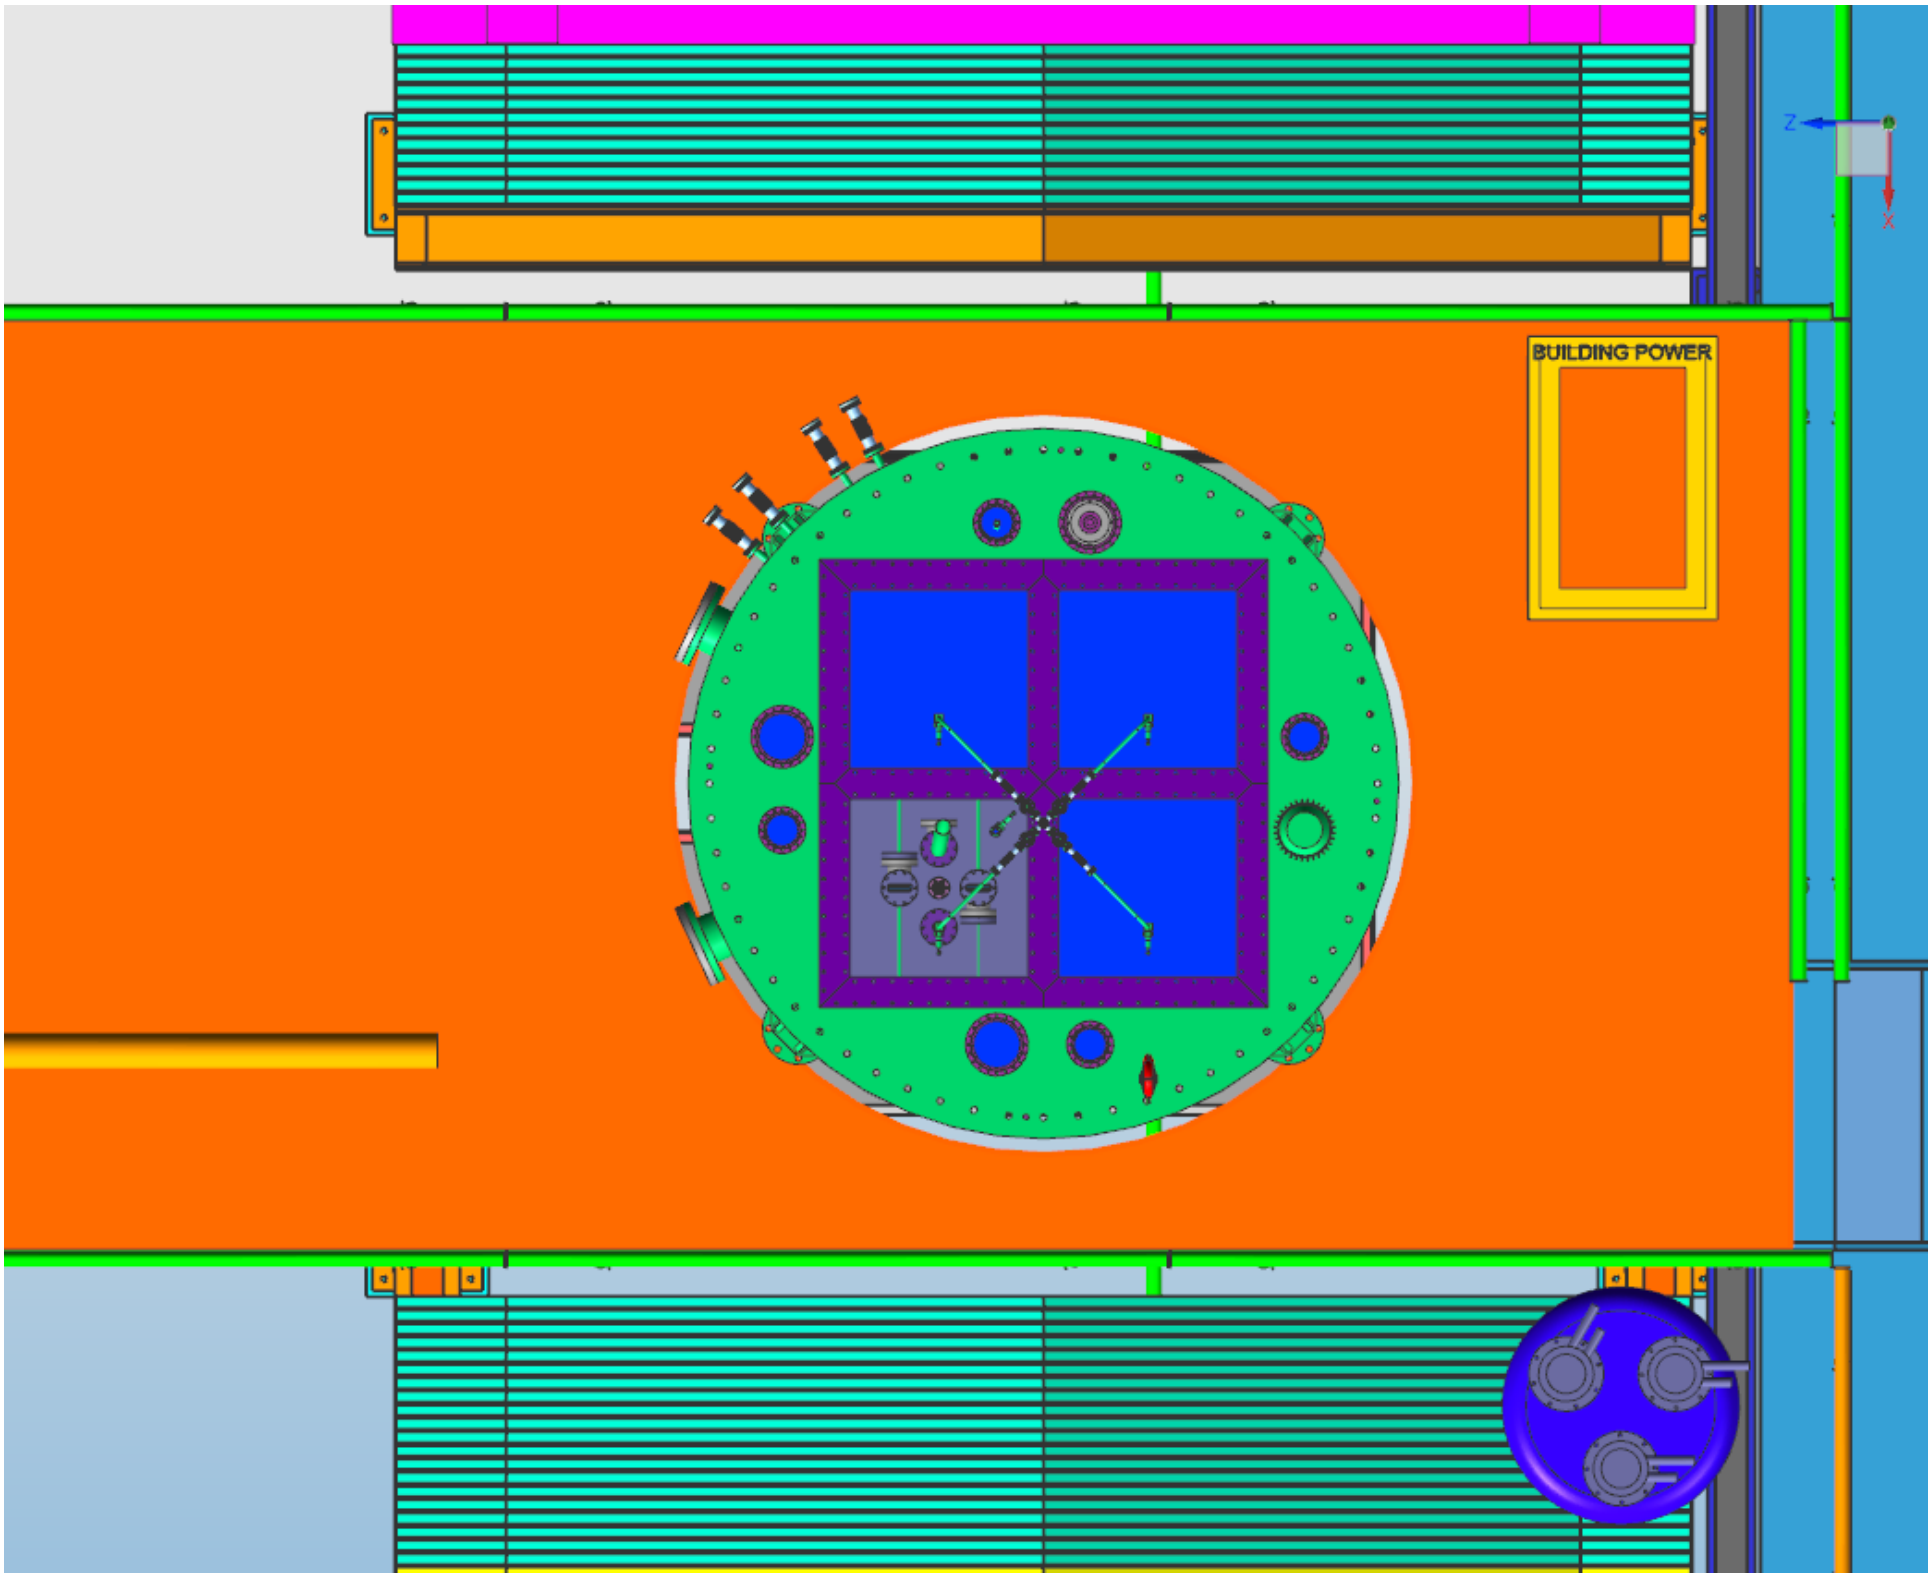
BUILDING POWER
Z
X

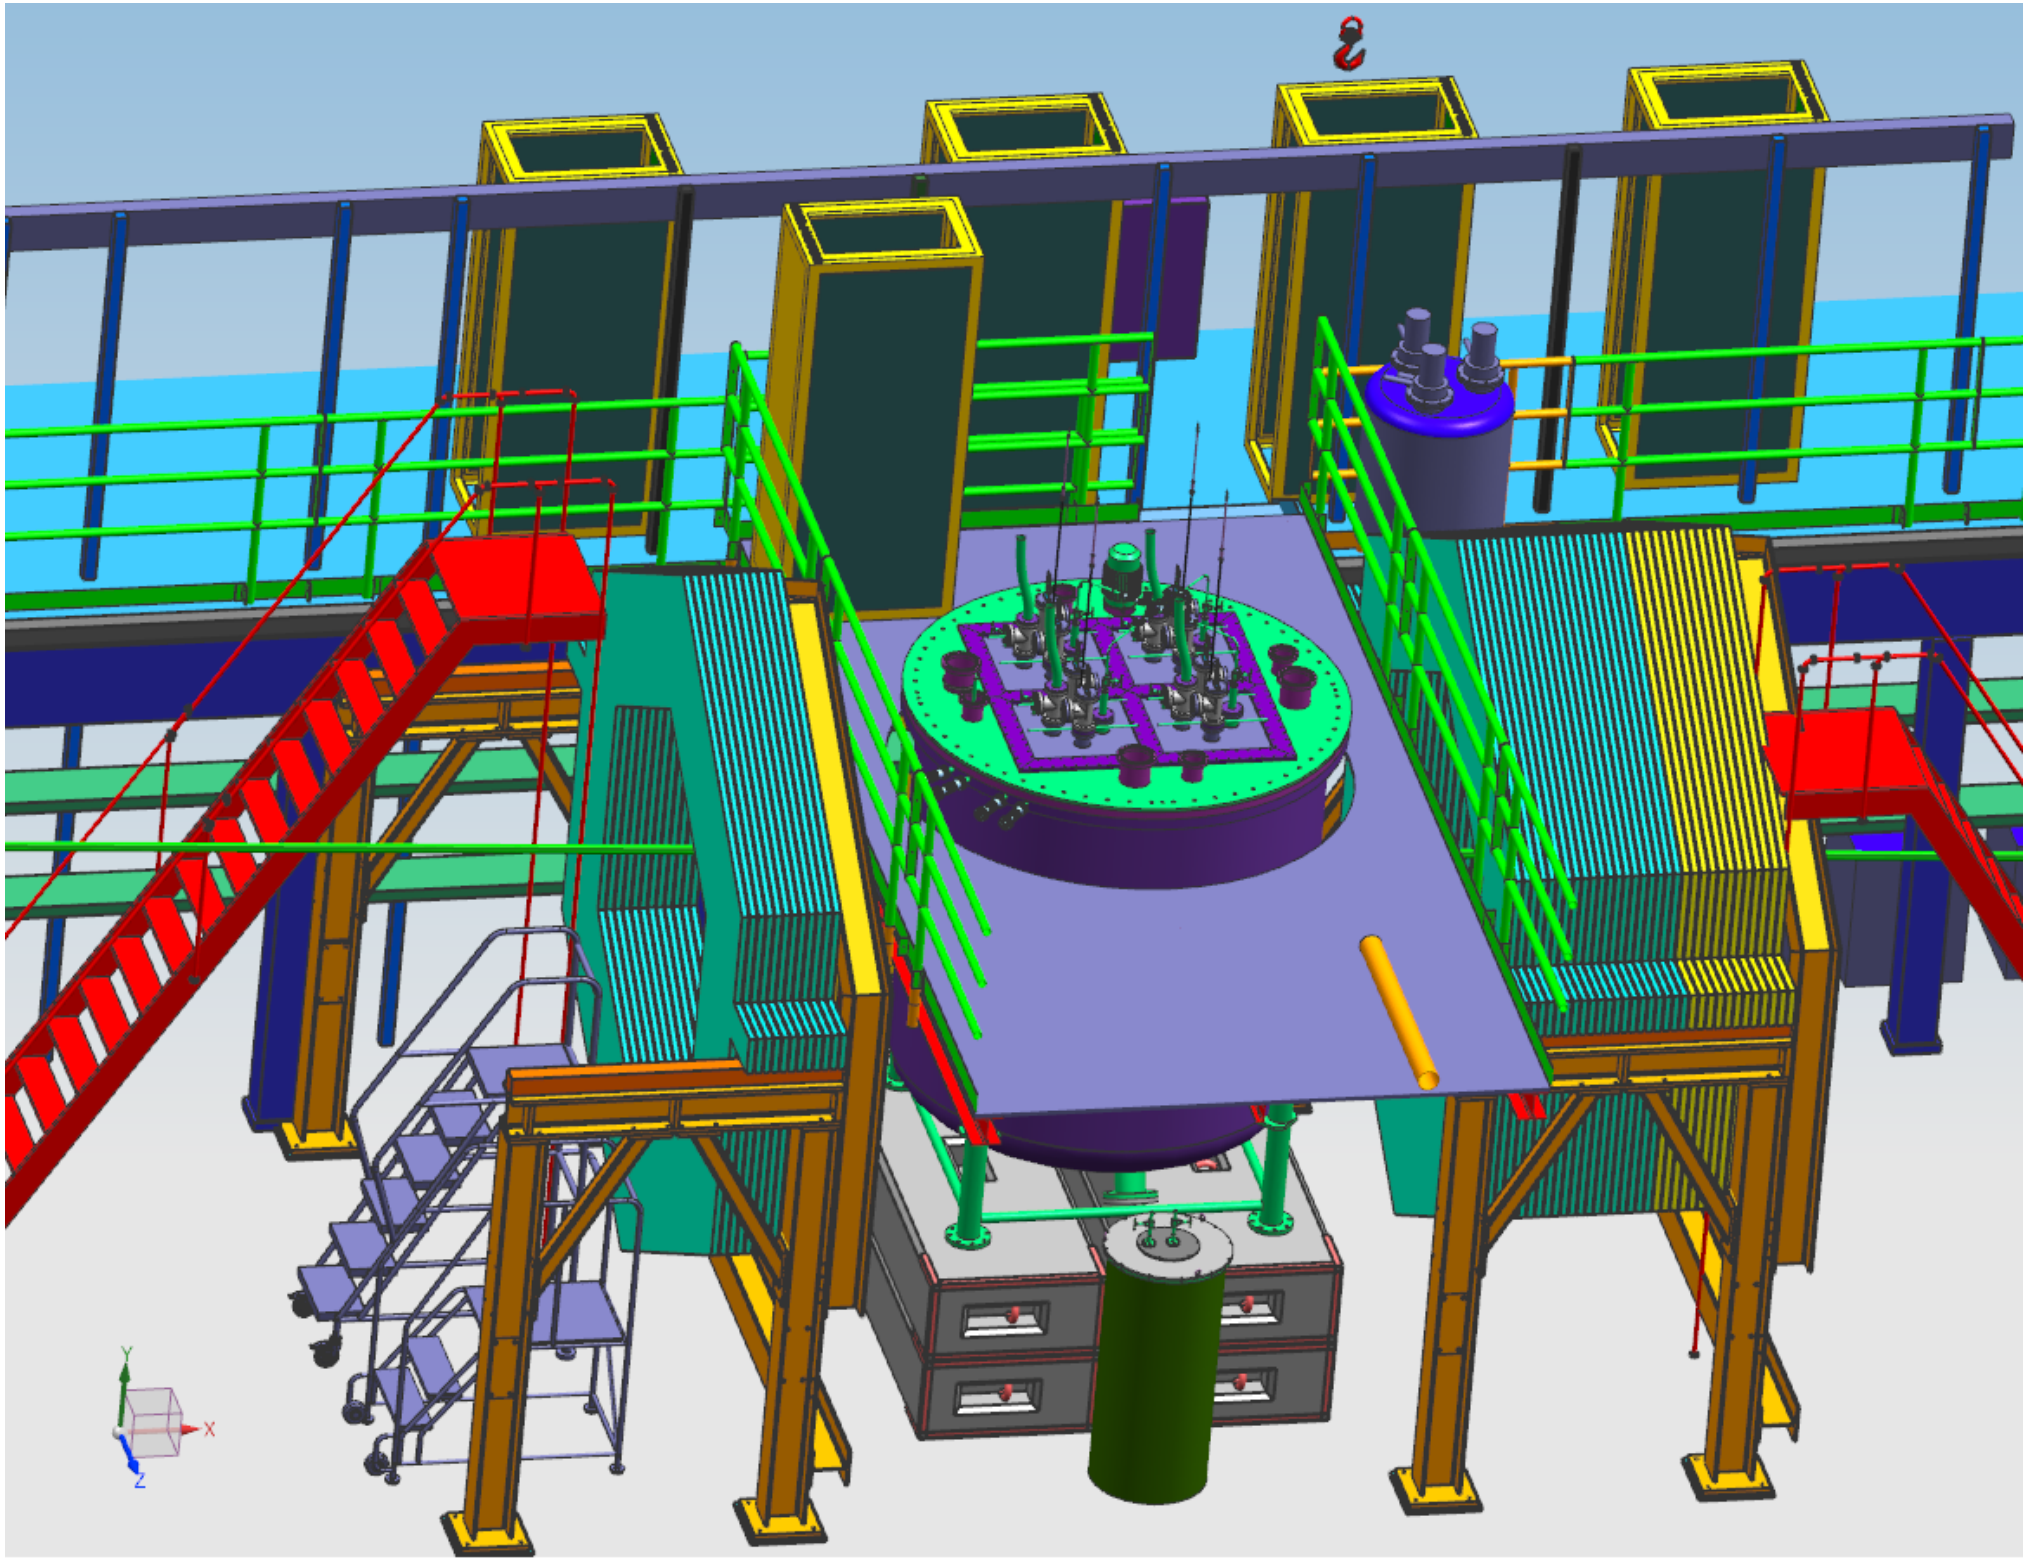
Y
X
Z

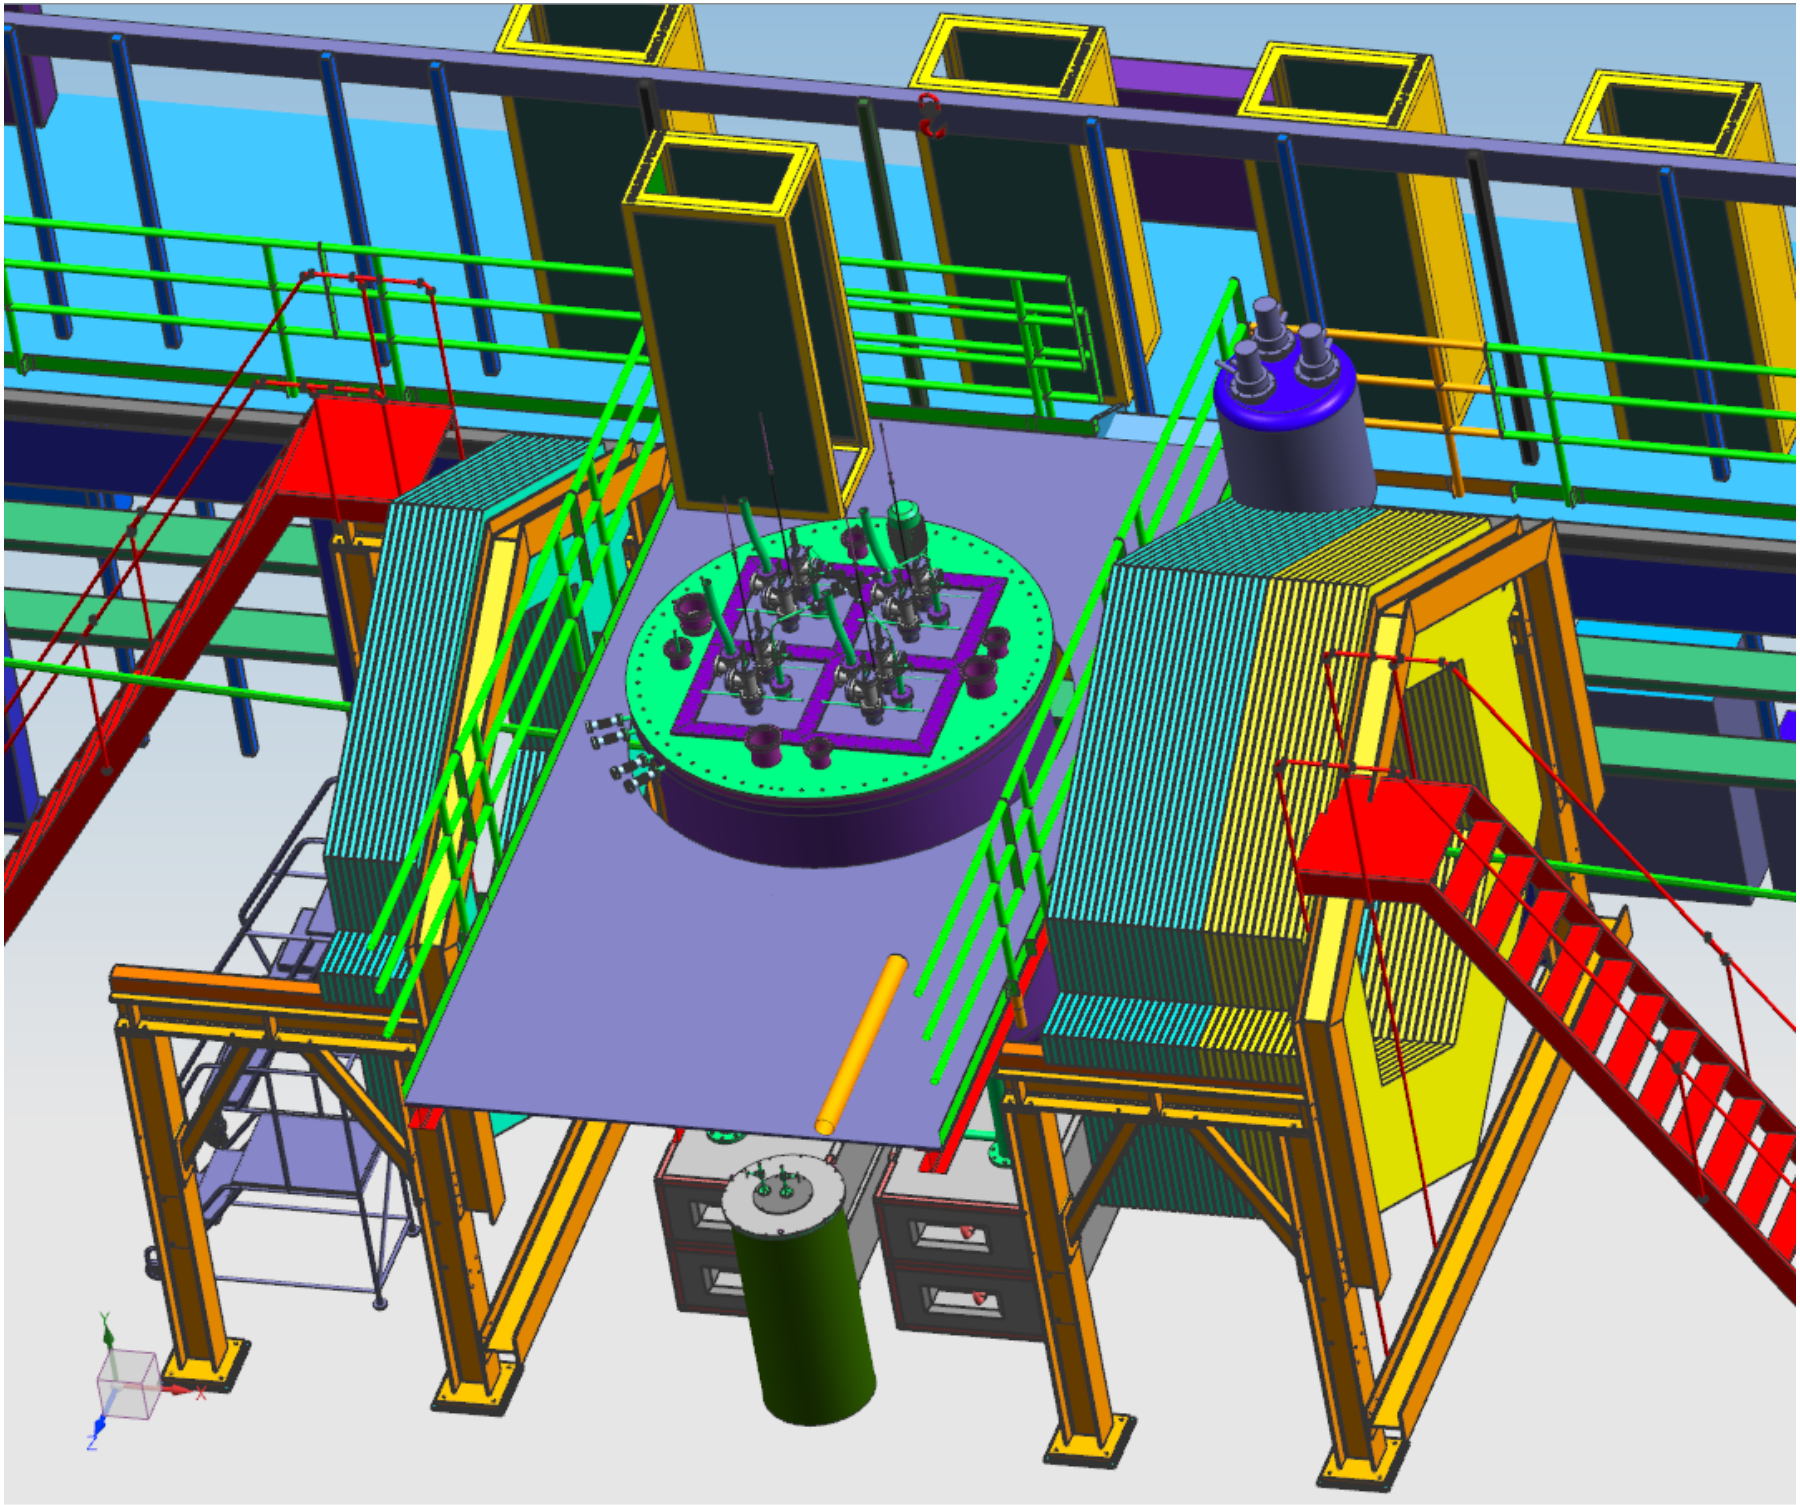

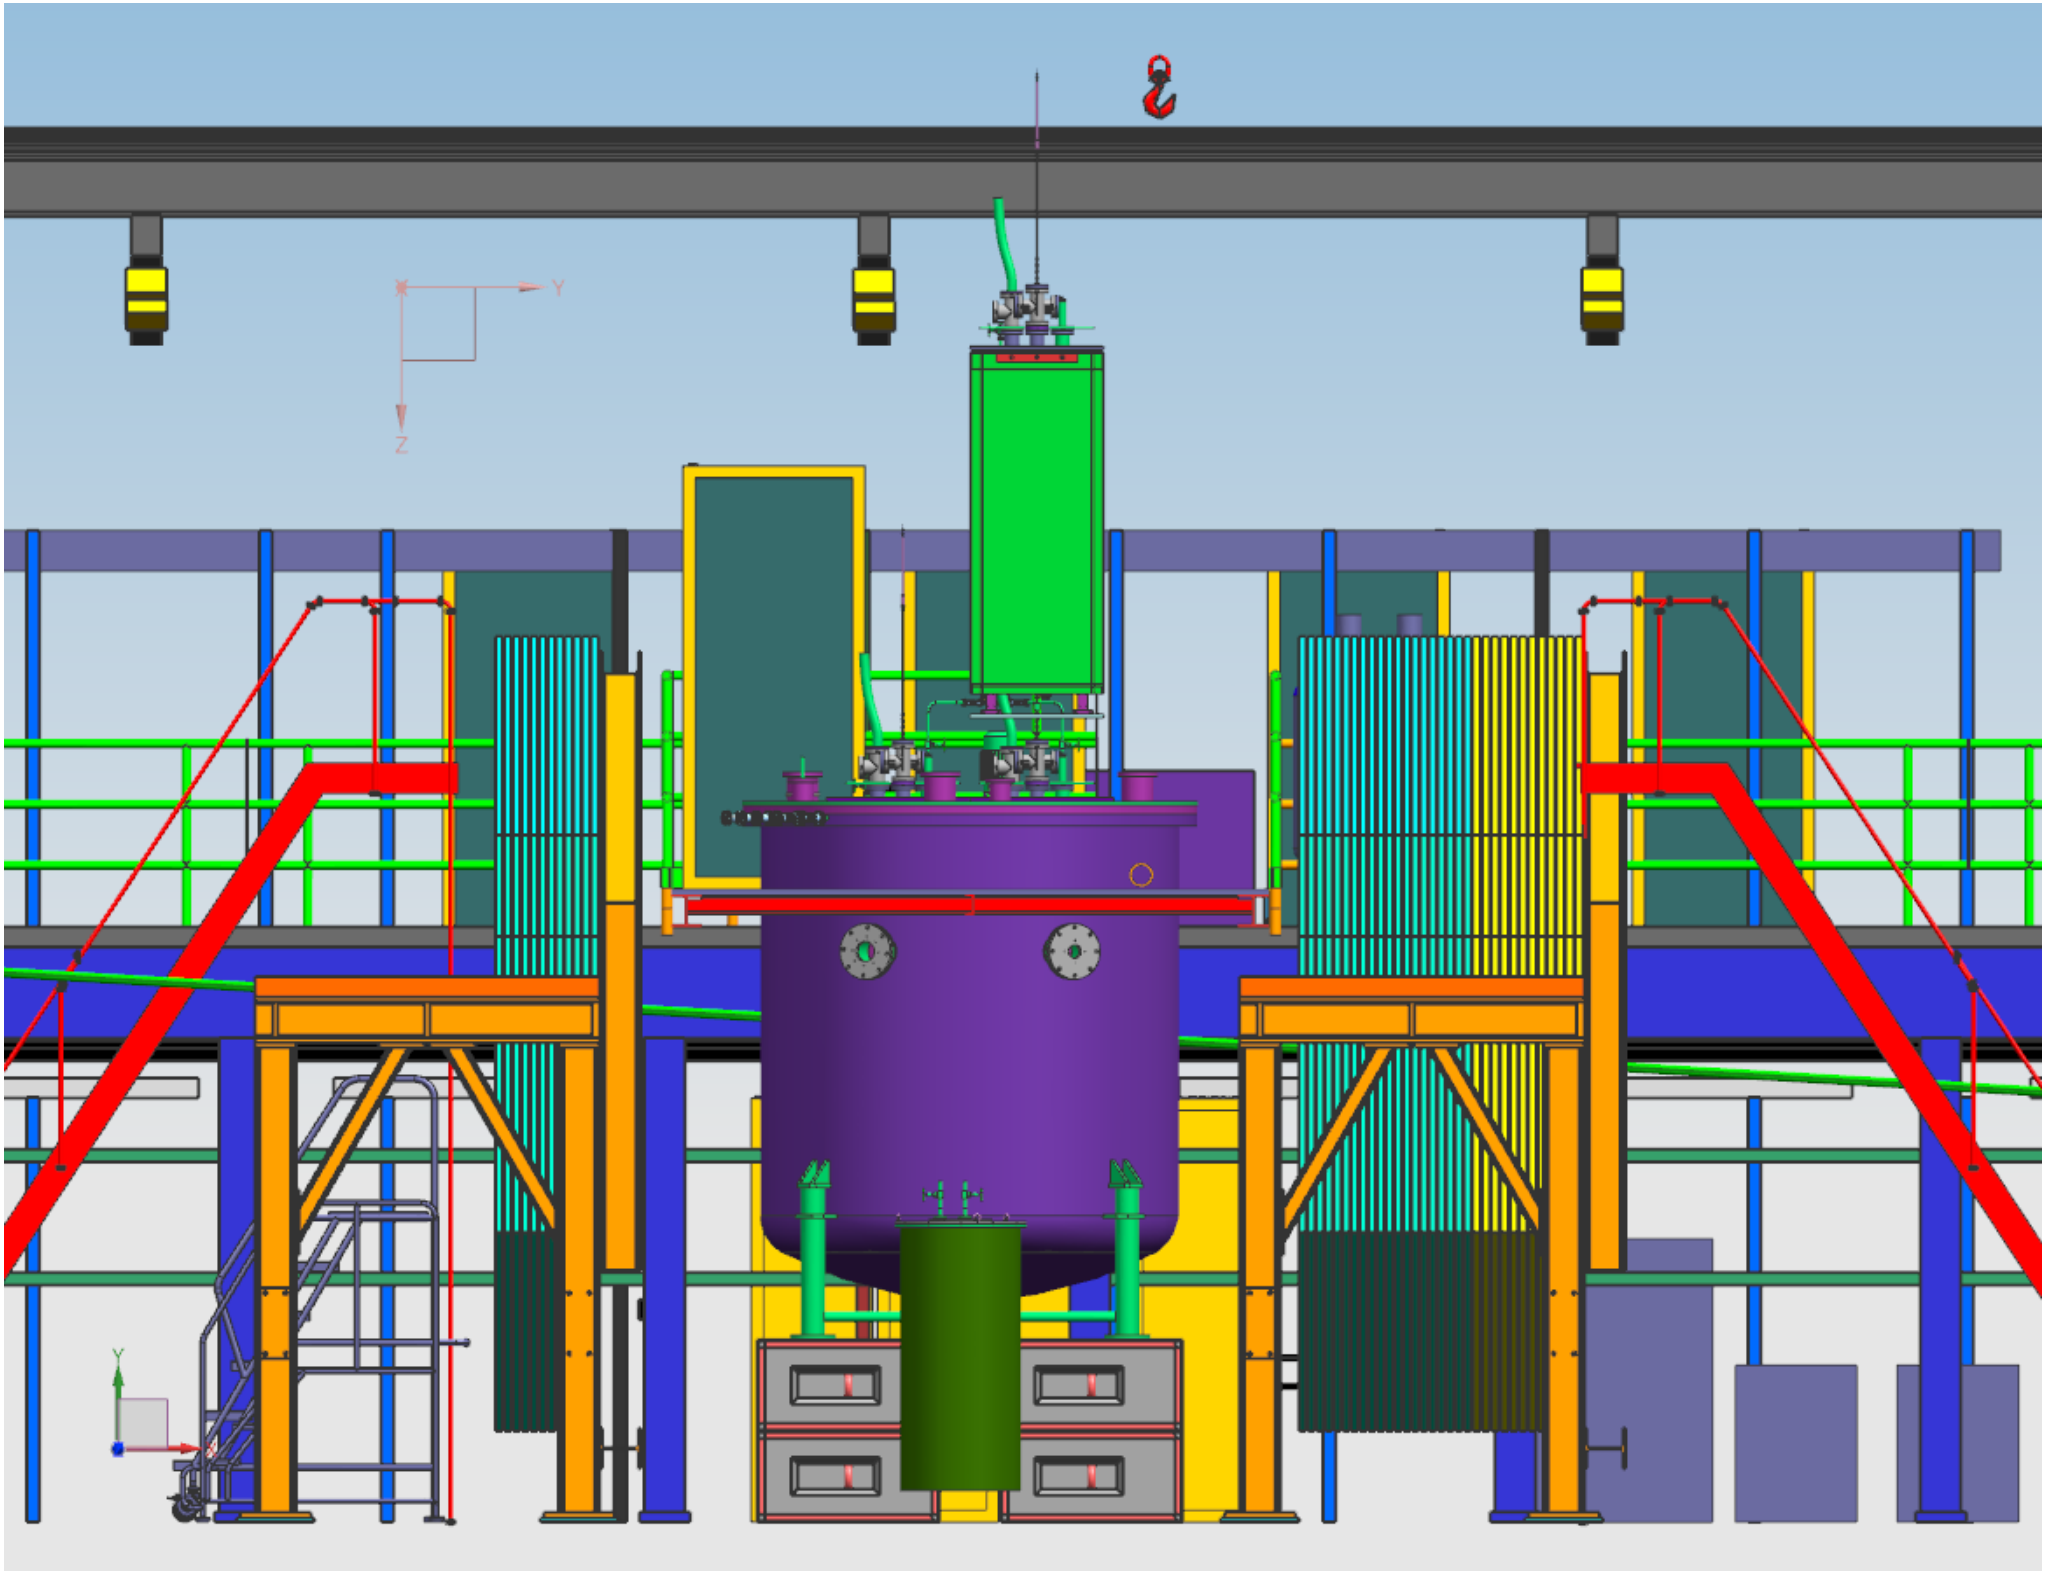
Y
Z
Y